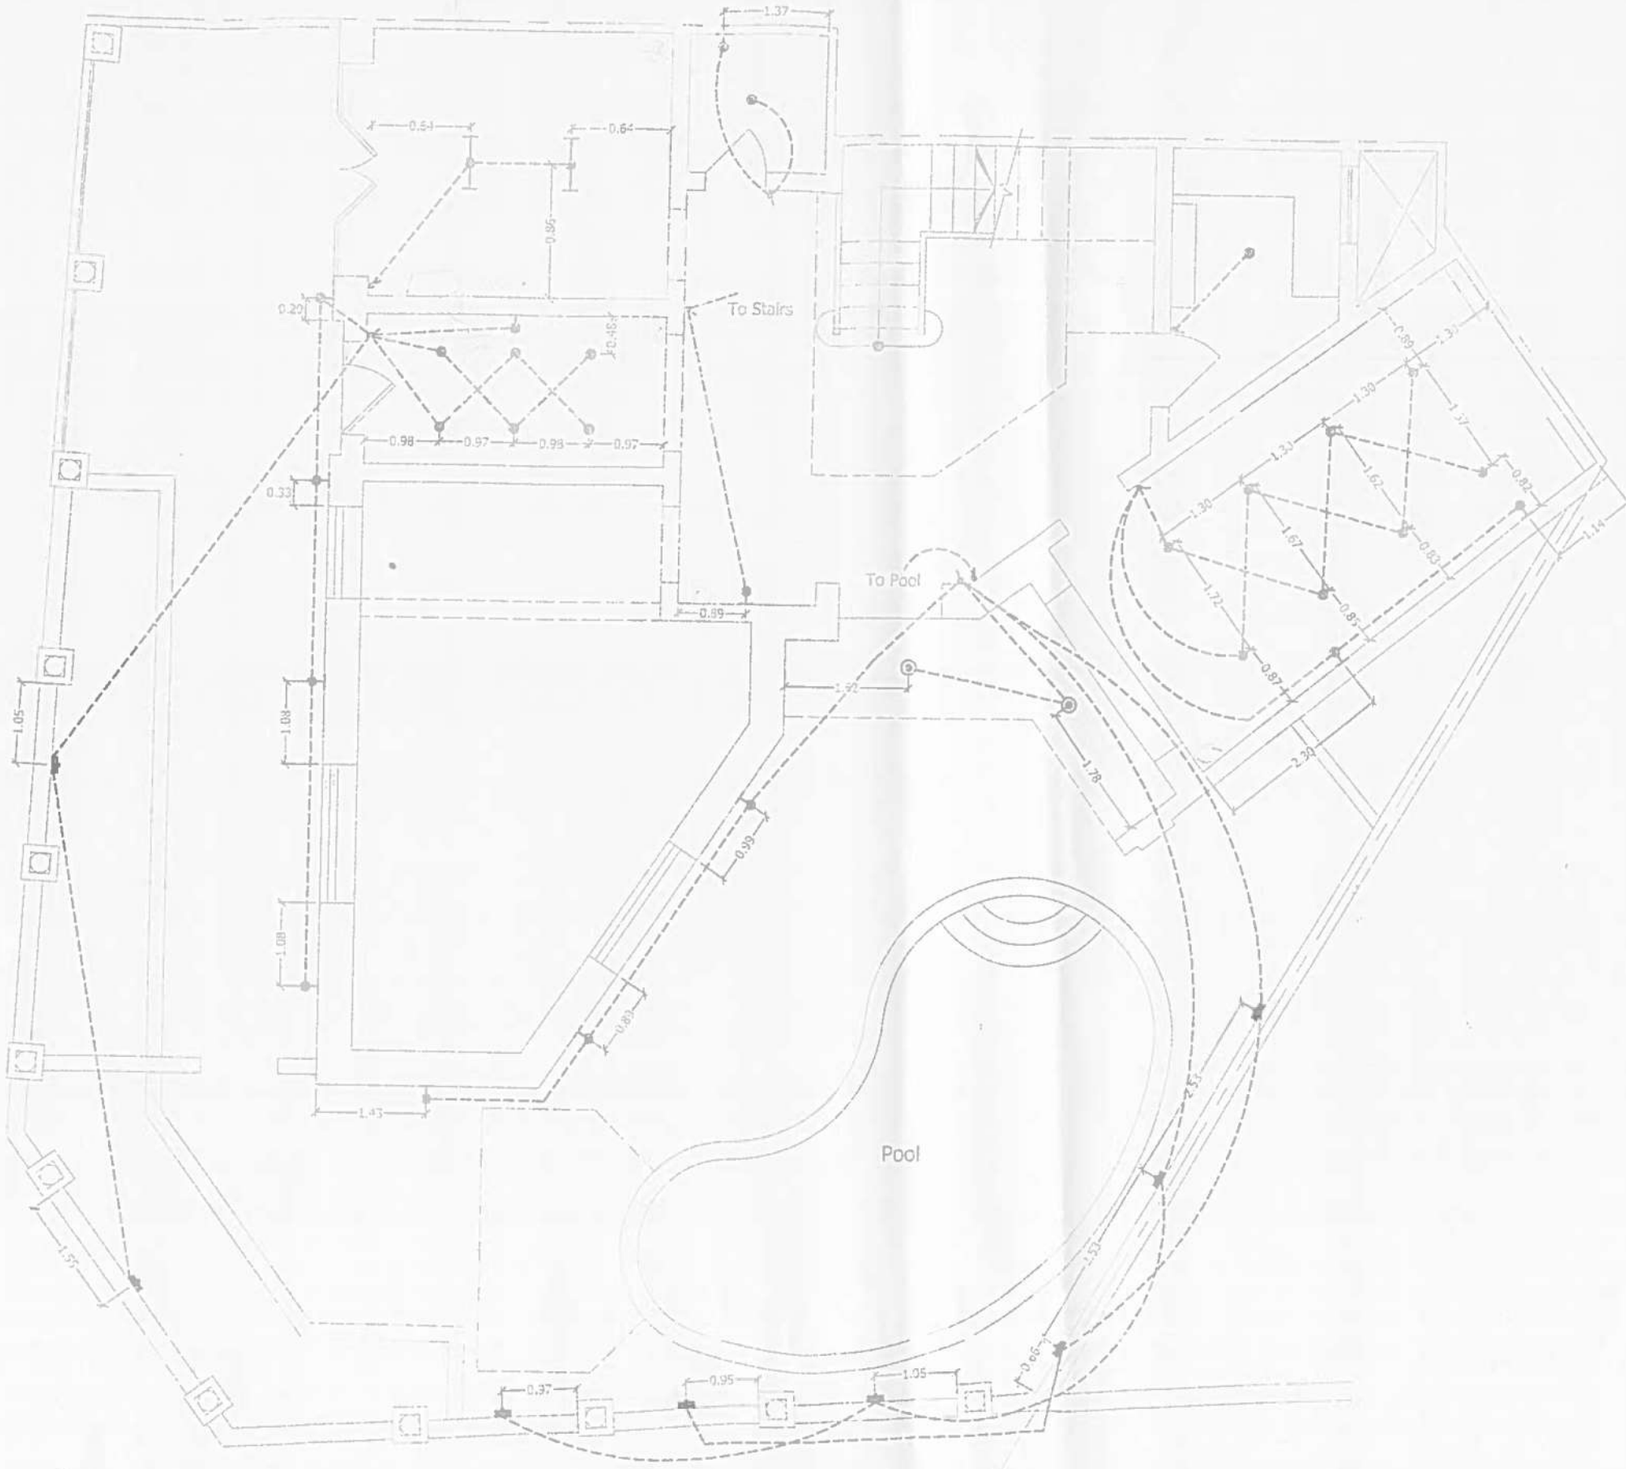

Proposed Ground Floor Plan

Not To Be Scaled